ENGINEER'S CERTIFICATE:

I HEREBY CERTIFY THIS MAP TO HAVE BEEN COMPILED FROM THE BEST AVAILABLE DATA, AND TO HAVE BEEN DONE UNDER MY SUPERVISION, AND TO REPRESENT THE BOUNDARIES OF THE OLIVER PARK GENERAL IMPROVEMENT DISTRICT

Jere E. Williams 6/5/72
JERE E. WILLIAMS - R.L.S. 2219

DISTRICT CERTIFICATE:

FILED AT THE REQUEST OF OLIVER PARK GENERAL IMPROVEMENT DISTRICT IN COMPLIANCE WITH N.R.S. 234.250.

Charles Orr
CHARLES ORR - DISTRICT PRESIDENT

RECORDER'S CERTIFICATE: Document 59797 Book 101 Page 267

FILED AT THE REQUEST OF THE OLIVER PARK GENERAL IMPROVEMENT DISTRICT ON THIS 5th DAY OF June 1972 AT 11:55 A.M.; RECORDS OF DOUGLAS COUNTY, NEVADA.

Patricia A. Stanley
PATRICIA STANLEY, DOUGLAS COUNTY RECORDER

NOTES

1. INFORMATION FOR THE MAP BOUNDARY IS FROM EXISTING DOUGLAS COUNTY RECORDS AND NOT FROM FIELD SURVEY.
2. THIS FIRST REVISION TO THE ORIGINAL MAP WAS REQUIRED TO EXPAND THE DISTRICT BOUNDARY BY ANNEXATION 71-1, AND BY DISTRICT RESOLUTION No. 3, DATED AUGUST 18, 1971.
3. THE ORIGINAL DISTRICT BOUNDARY MAP WAS FILED FOR RECORD ON FEBRUARY 24, 1970, AS DOCUMENT No. 47244.

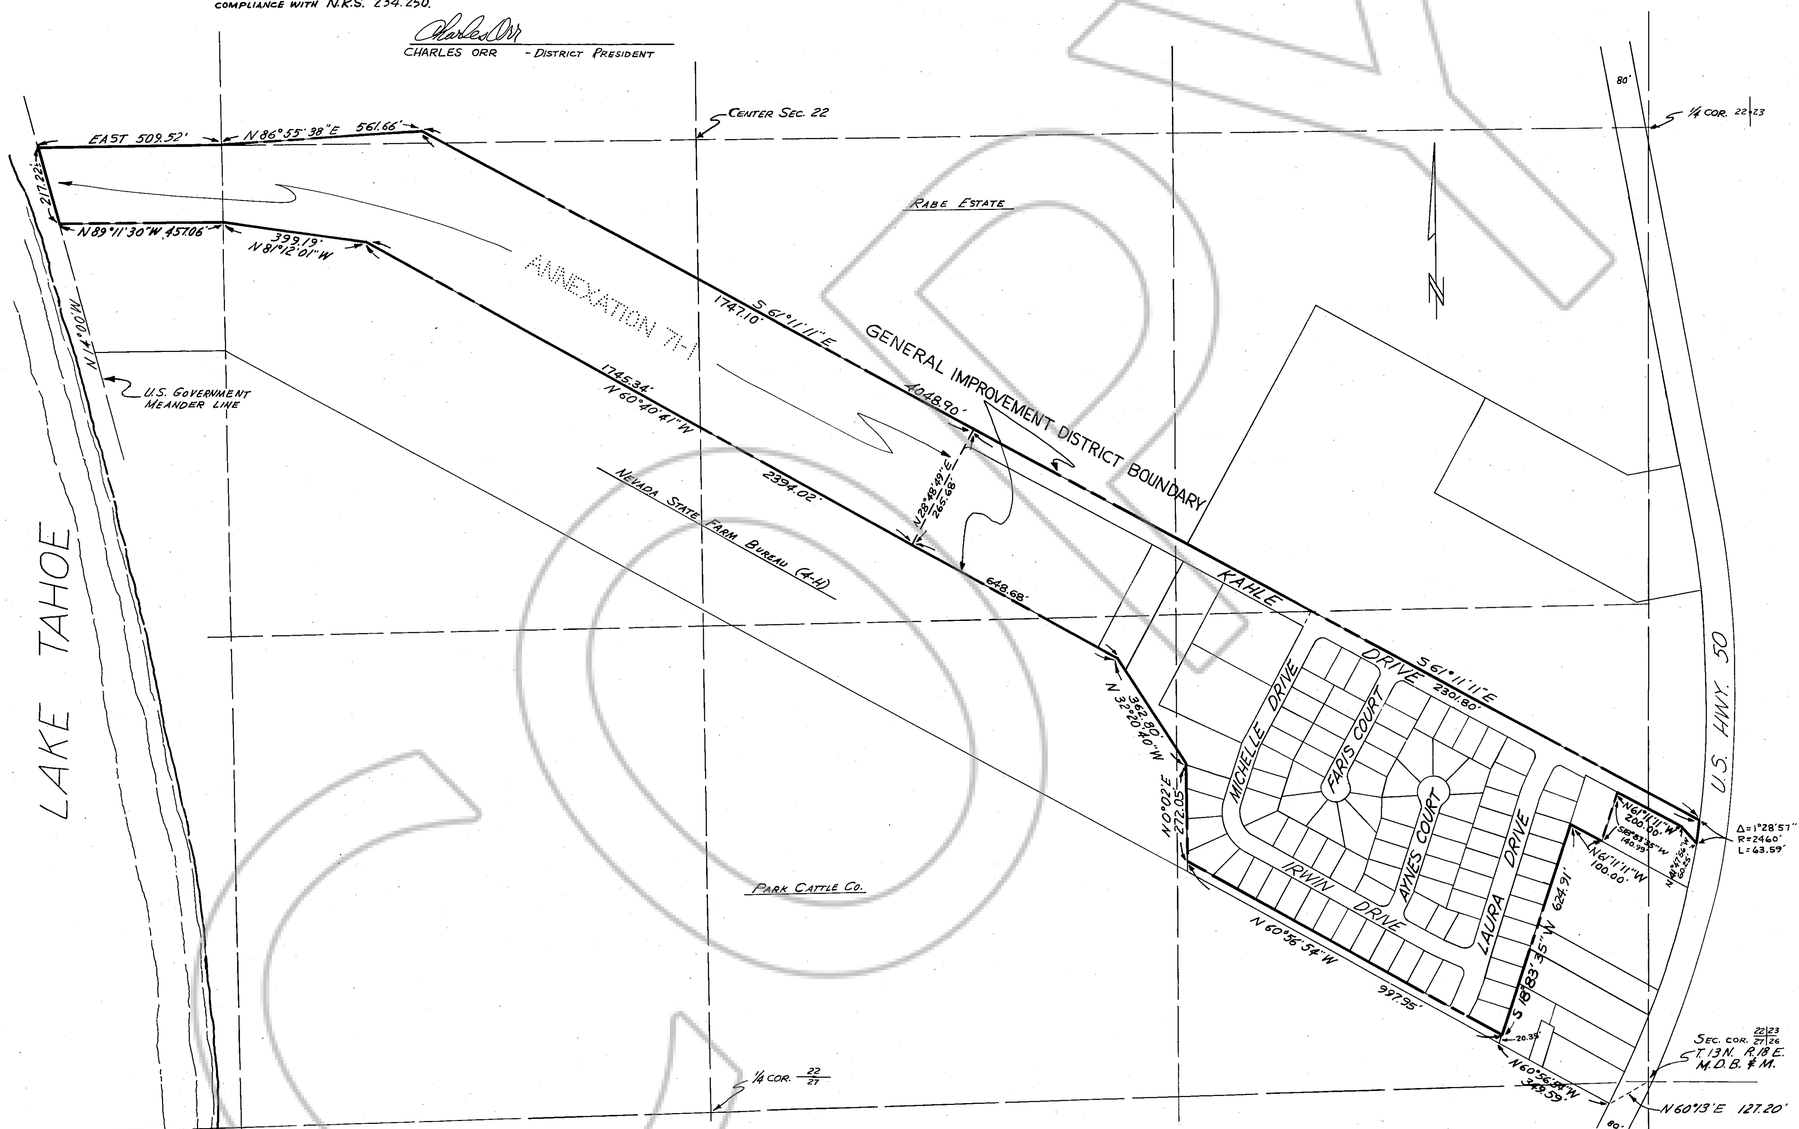

FIRST REVISION
BOUNDARY MAP OF

OLIVER PARK GENERAL IMPROVEMENT DISTRICT

IN SECTIONS 22 AND 23 T. 13 N. R. 18 E.
M.D.B. & M. DOUGLAS COUNTY, NEVADA

CREEGAN & D'ANGELO
CONSULTING ENGINEERS
P.O. BOX X, STATELINE, NEVADA

SCALE 1" = 200' MARCH 1972