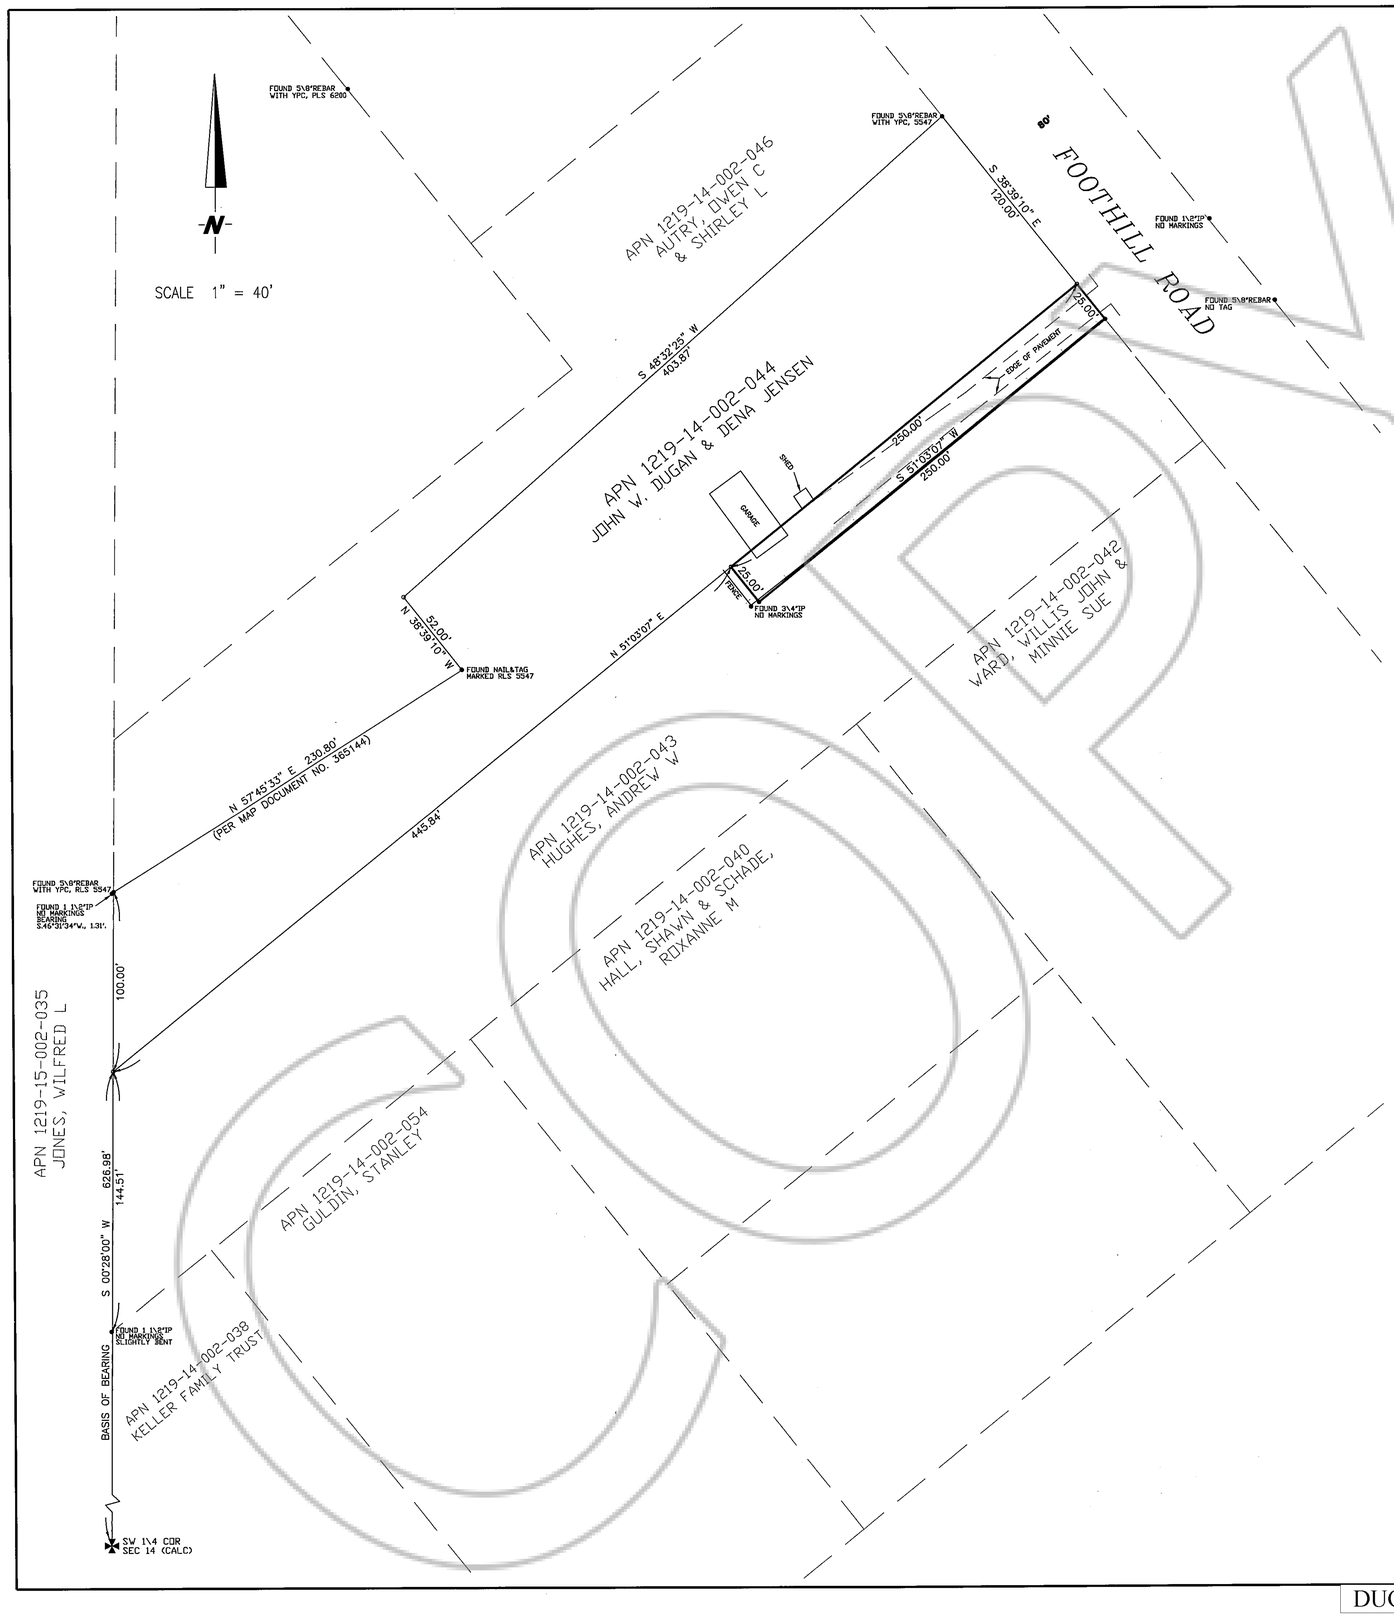

LEGEND:

- ● FOUND MONUMENT AS NOTED.
- ○ SET 5/8" REBAR TAGGED PLS 6497
- ×—×—× FENCE
- YPC YELLOW PLASTIC CAP

Basis of Bearing

THE WEST LINE OF SECTION 14, T. 12 N., R. 19 E., AS SHOWN ON ROS MAP DOCUMENT NO. 365144. (N. 00°28'00" E.)

Surveyor's Certificate

I, DARRYL M. HARRIS, A PROFESSIONAL LAND SURVEYOR, LICENSED IN THE STATE OF NEVADA DO HEREBY STATE THAT:

1. THIS IS A TRUE AND ACCURATE REPRESENTATION OF THE LANDS SURVEYED UNDER MY SUPERVISION AT THE INSTANCE OF JOHN W. DUGAN & DENA JENSEN.
2. THE LANDS SURVEYED LIE WITHIN A PORTION OF THE SW 1/4 SECTION 14, T. 12 N., R. 19 E., M.D.M. AND THE SURVEY WAS COMPLETED ON JUNE 28, 2006.
3. THIS MAP IS NOT IN CONFLICT WITH THE PROVISION OF NRS 278.010 TO 278.630, INCLUSIVE.
4. THIS PLAT COMPLIES WITH APPLICABLE STATUES OF THIS STATE AND ANY LOCAL ORDINANCES IN EFFECT ON THE DATE THAT THE SURVEY WAS COMPLETED, AND THE SURVEY WAS CONDUCTED IN ACCORDANCE WITH CHAPTER 625 OF THE NEVADA ADMINISTRATIVE CODE.
5. THE MONUMENTS DEPICTED ON THE PLAT ARE OF THE CHARACTER SHOWN, OCCUPY THE POSITIONS INDICATED, AND ARE OF SUFFICIENT DURABILITY.

PROFESSIONAL LAND SURVEYOR STATE OF NEVADA
6-30-07
DARRYL M. HARRIS
No. 6497
6-28-06

DARRYL M. HARRIS, PROFESSIONAL LAND SURVEYOR NO. 6497

County Recorder's Certificate

FILED THIS 11th DAY OF July, 2006, AT 21 MINUTES PAST 2 O'CLOCK P. M., IN BOOK 0706 AT PAGE 2437, DOCUMENT NUMBER 679374, RECORDED AT THE REQUEST JOHN W. DUGAN & DENA JENSEN.

Pamela Kronenberg, Deputy
DOUGLAS COUNTY RECORDER

RECORD OF SURVEY
FOR
JOHN W. DUGAN
& DENA JENSEN
WITHIN
A PORTION OF THE SW1/4
OF SECTION 14, T. 12 N., R. 19 E., M.D.M.
DOUGLAS COUNTY, NEVADA

ENGINEERING • PLANNING • RESOURCE MANAGEMENT
RESOURCE CONCEPTS, INC.
340 N. MINNESOTA STREET • CARSON CITY, NEVADA 89703-4152 • OFFICE:775-883-1600 • FAX:775-883-1656

DATE	REVISION

JOB NO. 05-190.1
DATE 6/28/06
DRAWN: CNJ
CHECKED: DMH
SHEET 1 OF 1

COPY