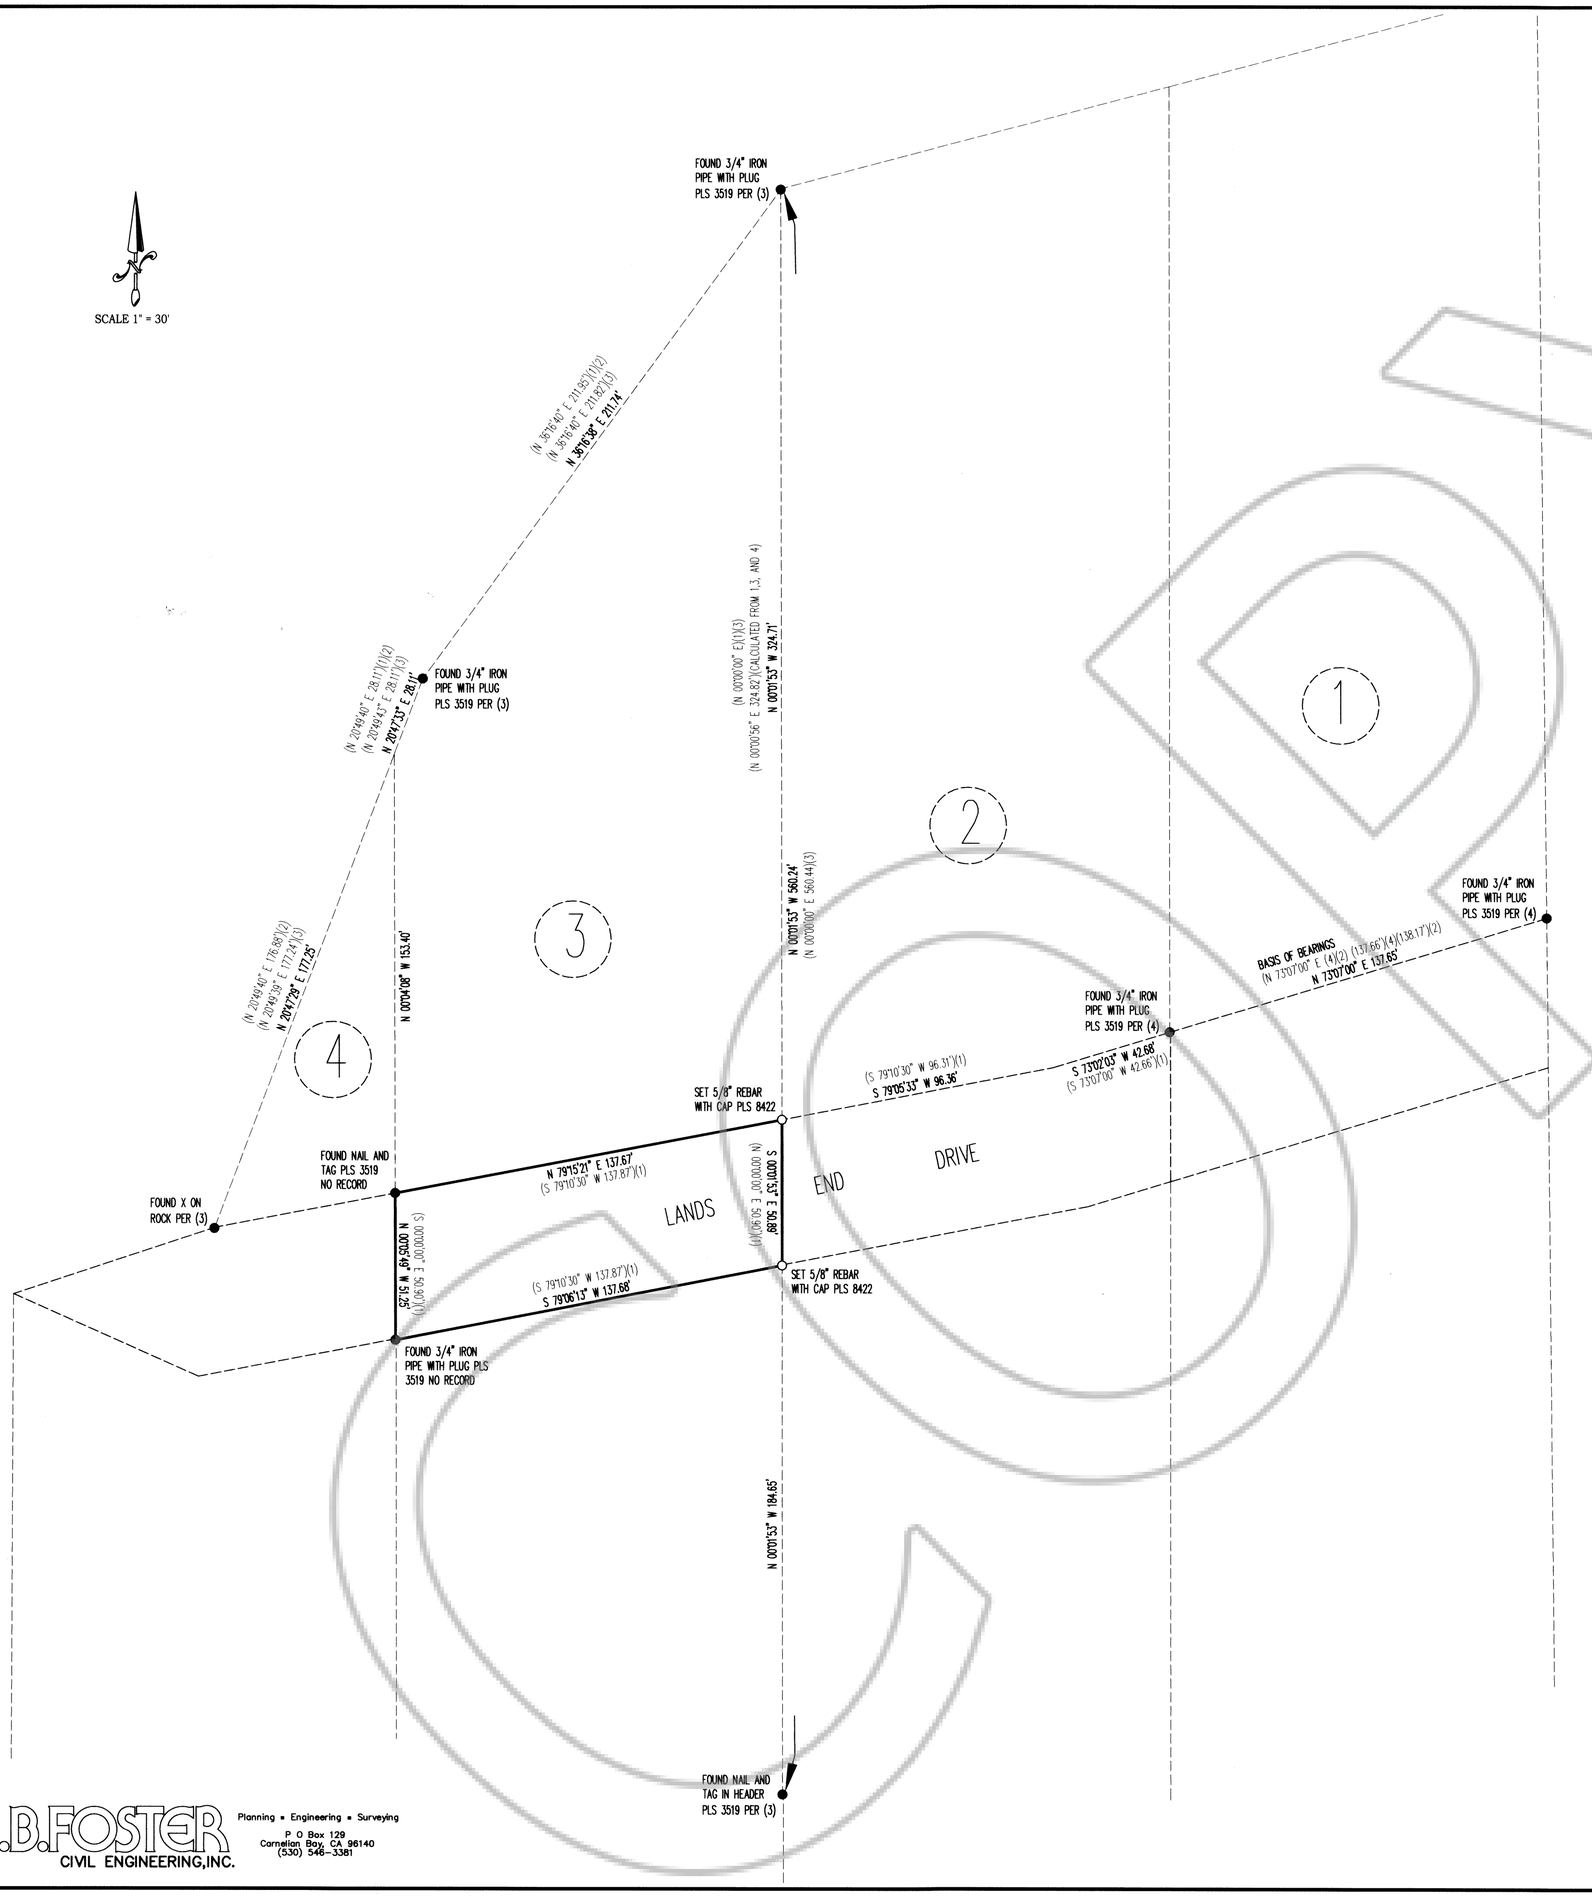

LEGEND:

- ● FOUND MONUMENT AS NOTED
- ○ SET 5/8" REBAR WITH CAP STAMPED PLS 8422

NOTES:

(1) RECORD PER DEED, DOCUMENT NO. 21668, BOOK 15, PAGES 361–368, DOUGLAS COUNTY RECORDS.

(2) RECORD PER DEED, DOCUMENT NO. 21670, BOOK 15, PAGES 377–384, DOUGLAS COUNTY RECORDS.

(3) RECORD PER RECORD OF SURVEY, DOCUMENT NO. 322671, DOUGLAS COUNTY RECORDS.

(4) RECORD PER RECORD OF SURVEY, DOCUMENT NO. 473861, DOUGLAS COUNTY RECORDS.

THIS MAP IS NOT IN CONFLICT WITH N.R.S. 278.010 TO 278.630 INCLUSIVE.

BASIS OF BEARING:

THE BEARING N 73°07'00" E FROM THE NORTHWEST CORNER TO THE NORTHEAST CORNER OF LANDS END DRIVE AS SHOWN PER RECORD OF SURVEY, DOCUMENT NO. 473861, RECORDED AUGUST 4, 1999, DOUGLAS COUNTY RECORDS WAS USED AS THE BASIS OF BEARINGS FOR THIS SURVEY AND WAS ESTABLISHED FROM THE MONUMENTS FOUND.

SURVEYOR'S CERTIFICATE:

I, LONNIE R. KIRBY, A PROFESSIONAL LAND SURVEYOR LICENSED IN THE STATE OF NEVADA, CERTIFY THAT:

1. THIS PLAT REPRESENTS THE RESULTS OF A SURVEY CONDUCTED UNDER MY DIRECT SUPERVISION AT THE INSTANCE OF RICHARD HARRIS, LAND'S END ASSOCIATION, LLC..
2. THE LANDS SURVEYED LIE WITHIN THE SW 1/4 OF SECTION 3, T. 14 N., R. 18 E., M.D.B. AND M., AND THE SURVEY WAS COMPLETED ON OCTOBER 10, 2008.
3. THIS PLAT COMPLIES WITH THE APPLICABLE STATUTES OF THIS STATE AND ANY LOCAL ORDINANCES IN EFFECT ON THE DATE THAT THE SURVEY WAS COMPLETED, AND THE SURVEY WAS CONDUCTED IN ACCORDANCE WITH CHAPTER 625 OF THE NEVADA ADMINISTRATIVE CODE.
4. THE MONUMENTS DEPICTED ON THE PLAT ARE OF THE CHARACTER SHOWN, OCCUPY THE POSITIONS INDICATED AND ARE OF SUFFICIENT DURABILITY.

PROFESSIONAL LAND SURVEYOR - STATE OF NEVADA
LONNIE R. KIRBY
No. 8422

* _____
LONNIE R. KIRBY PLS 8422

DATE 12/01/2008
LICENSE EXPIRES: JUNE 30, 2009

RECORDER'S CERTIFICATE:

FILED FOR RECORD THIS 12th DAY OF December, 2008, AT 24 MINUTES PAST 11 O'CLOCK a.M., IN BOOK 1208 OF OFFICIAL RECORDS AT PAGE 2824, DOCUMENT NO. 734488. RECORDED AT THE REQUEST OF THE UNITED STATED FOREST SERVICE.

Shannon DeCarlo
DOUGLAS COUNTY RECORDER

K.B.FOSTER CIVIL ENGINEERING,INC.
Planning ▪ Engineering ▪ Surveying
P O Box 129
Carnelian Bay, CA 96140
(530) 546-3381

RECORD OF SURVEY
FOR
LAND'S END ASSOCIATION, LLC

LOCATED WITHIN A PORTION OF SW 1/4 OF SECTION 3, TOWNSHIP 14 NORTH, RANGE 18 EAST, M.D.B. & M., DOUGLAS COUNTY, NEVADA

JOB #08108

Land's End Assn, LLC - Doc# 734488 - Sec 3 T14N R18E